PLAN REFERENCES:

1.)– "PLAN F LAND IN NEWTON, N.H. PREPARED FOR THE TOWN OF NEWTON BOARD OF SELECTMEN"
SCALE:1"=50', APRIL 08, 2002.
BY: PLAISTOW CONSULTANTS
R.C.R.D. PLAN D–29876

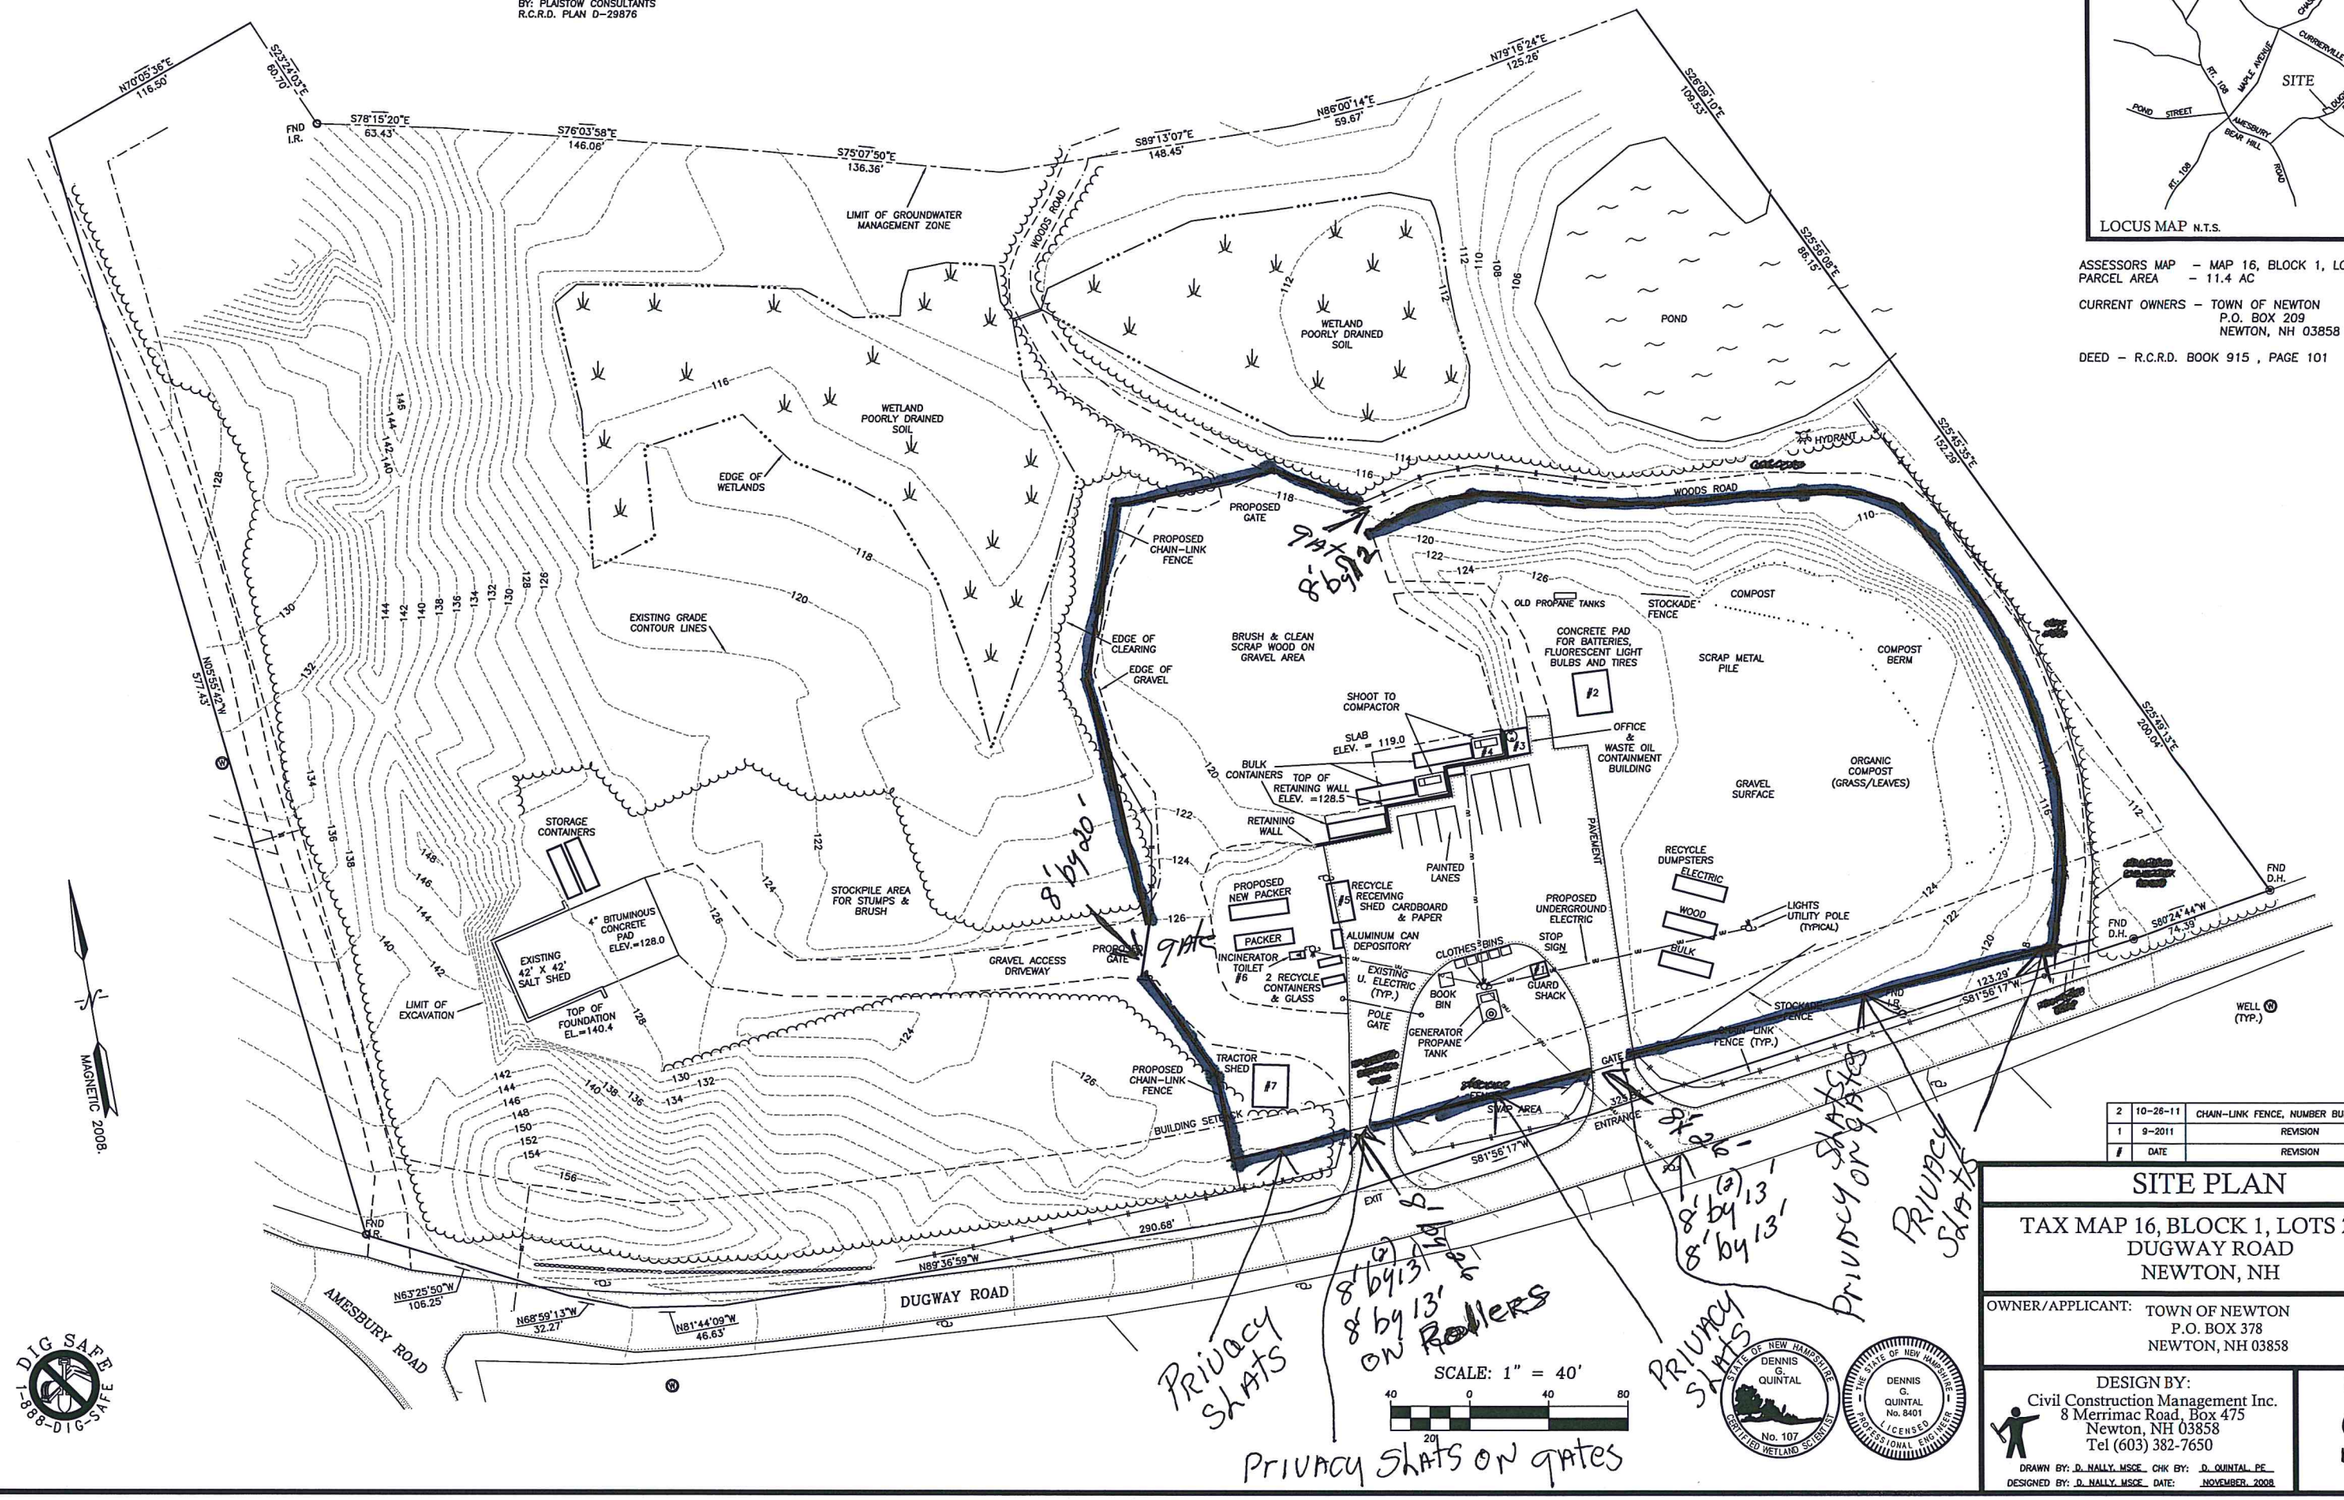

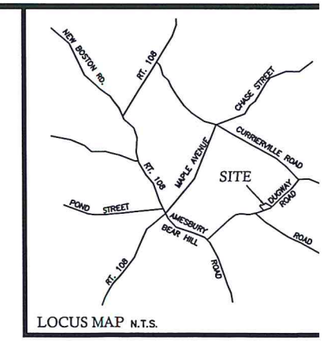

LOCUS MAP N.T.S.

ASSESSORS MAP – MAP 16, BLOCK 1, LOTS 2
PARCEL AREA – 11.4 AC

CURRENT OWNERS – TOWN OF NEWTON
P.O. BOX 209
NEWTON, NH 03858

DEED – R.C.R.D. BOOK 915 , PAGE 101

#	DATE	REVISION
2	10-26-11	CHAIN-LINK FENCE, NUMBER BUILDINGS,
1	9-2011	REVISION

SITE PLAN

TAX MAP 16, BLOCK 1, LOTS 2 &
DUGWAY ROAD
NEWTON, NH

OWNER/APPLICANT: TOWN OF NEWTON
P.O. BOX 378
NEWTON, NH 03858

DESIGN BY:
Civil Construction Management Inc.
8 Merrimac Road, Box 475
Newton, NH 03858
Tel (603) 382-7650

DRAWN BY: D. NALLY, MSCE CHK BY: D. QUINTAL, PE
DESIGNED BY: D. NALLY, MSCE DATE: NOVEMBER, 2008

Shee
S1